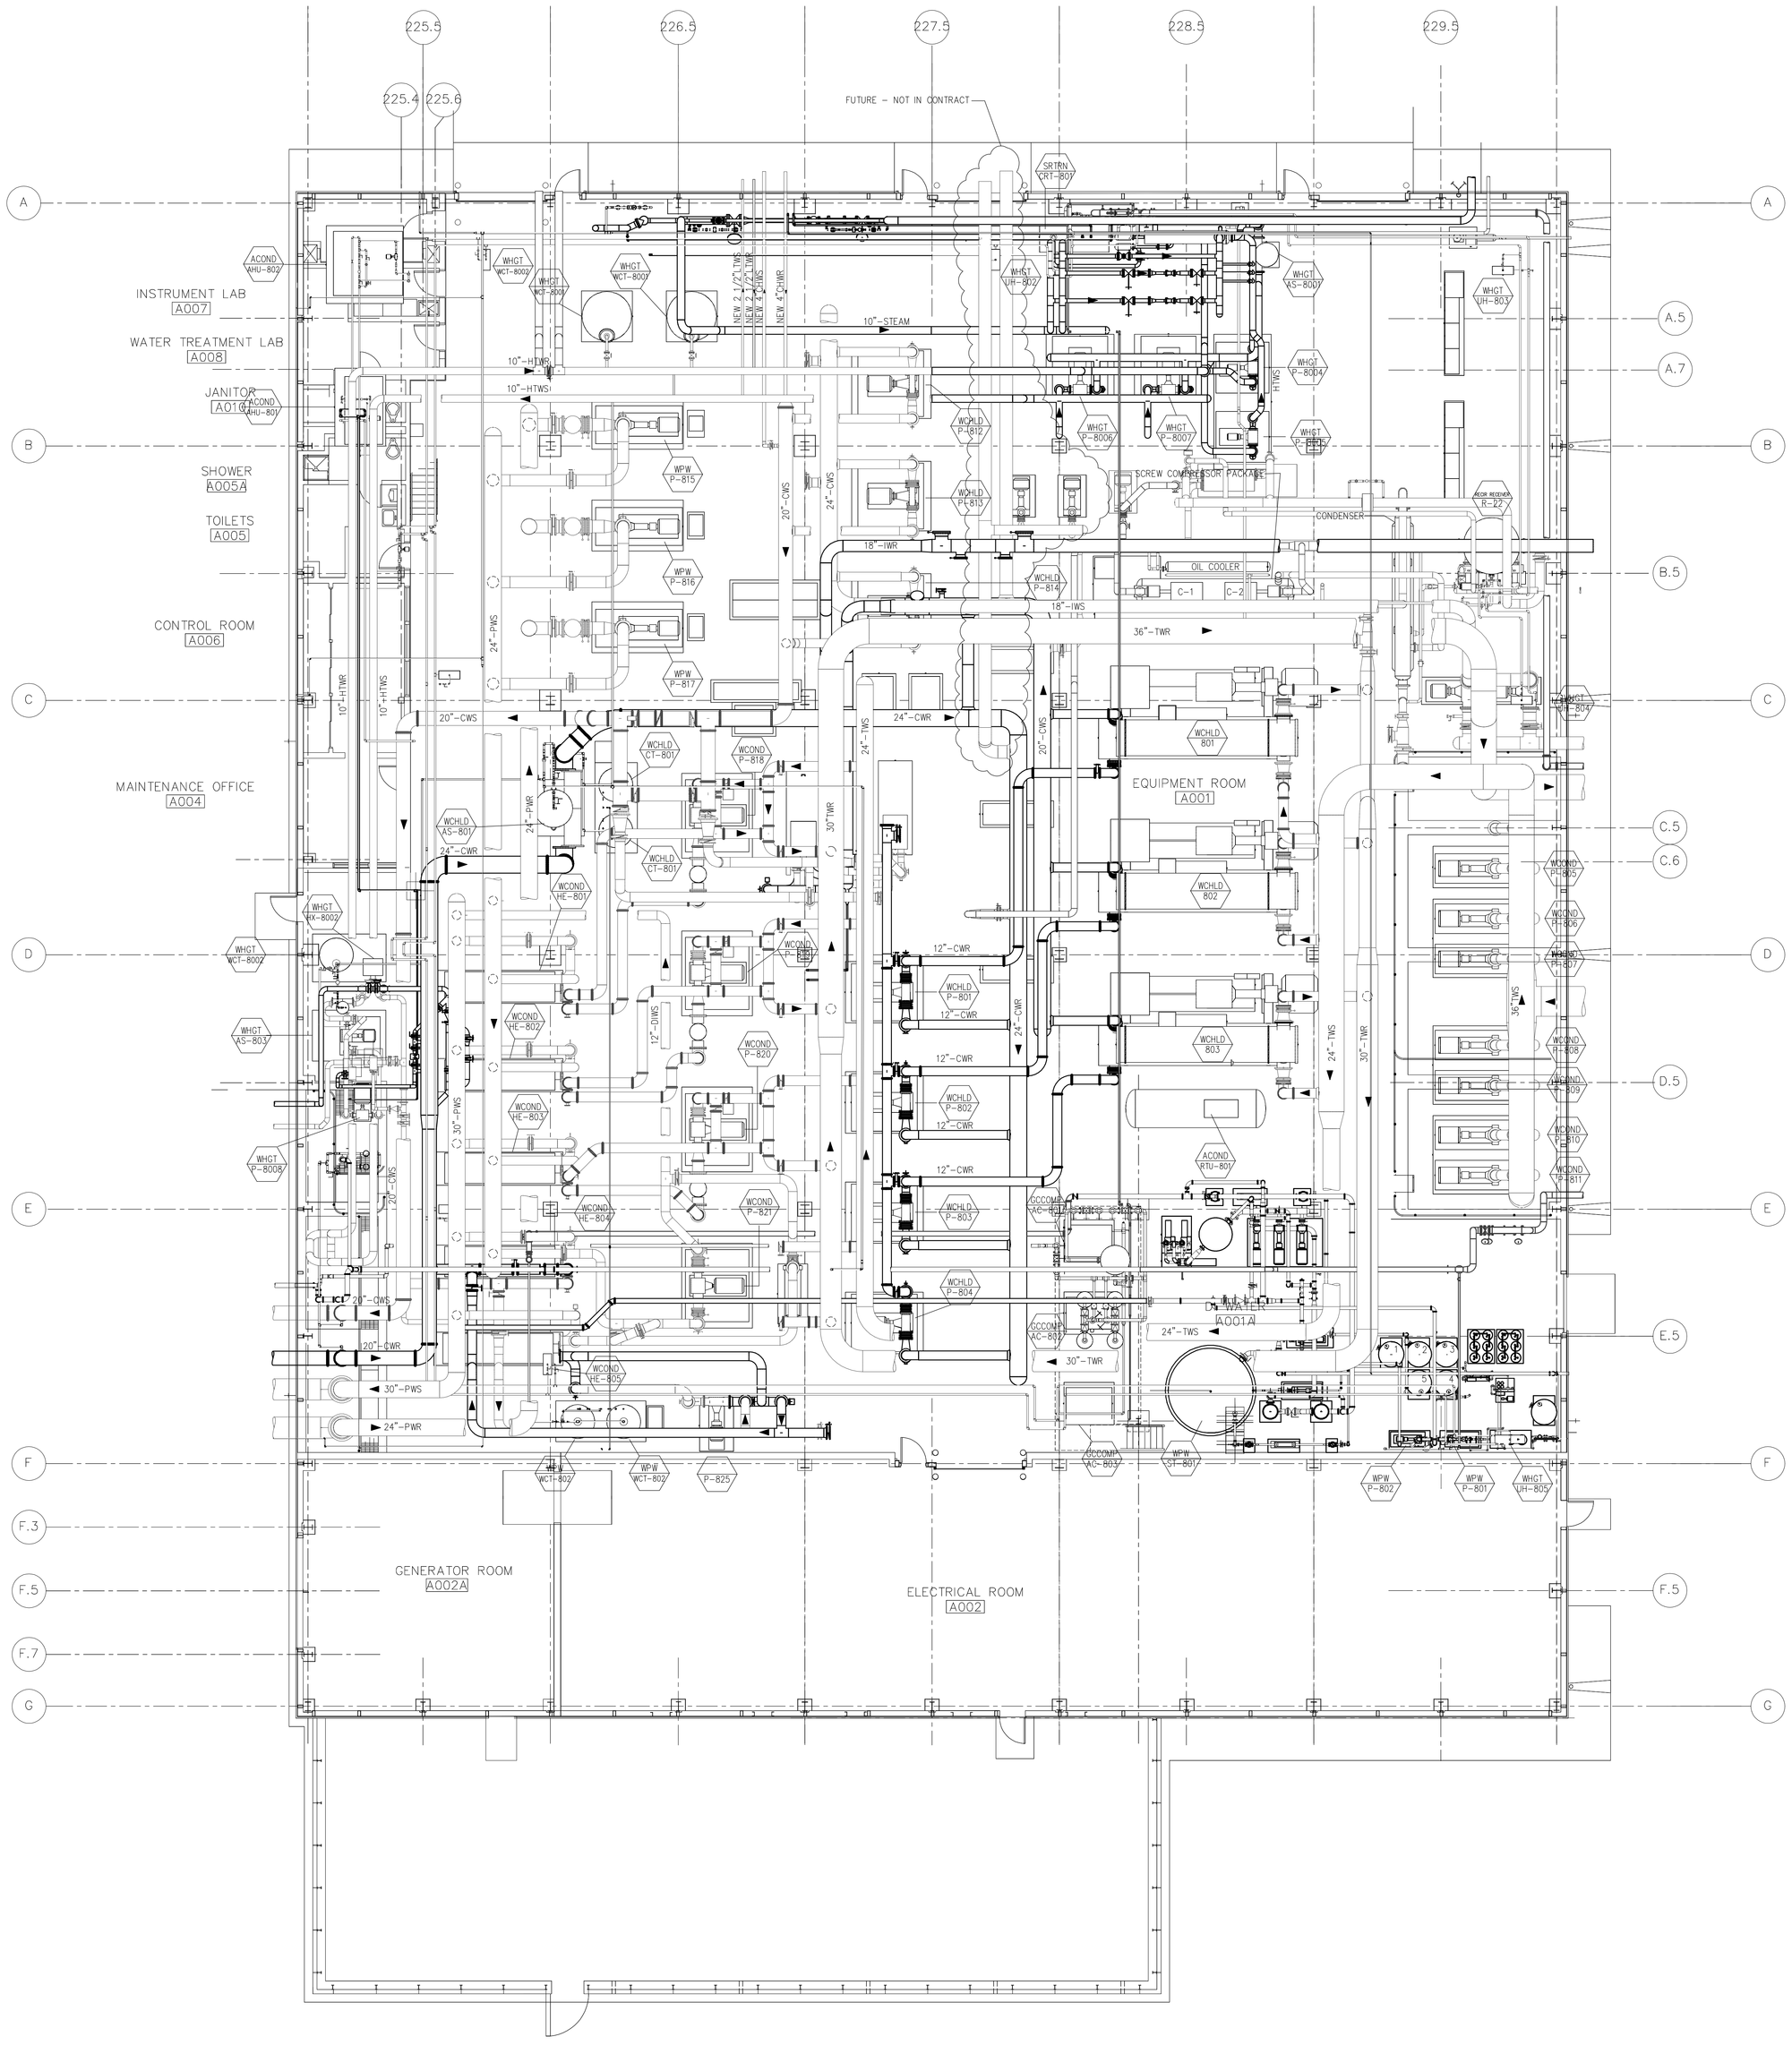

PIPING PLAN
SCALE 1/8"=1'-0"

PRELIMINARY
FOR REVIEW ONLY

Advanced Photon Source
ARGONNE NATIONAL LABORATORY

Piping Design Consultants
200 E. HOWARD
Suite 236
DesPlaines, Illinois,60018

847-795-9800

LEVEL 1

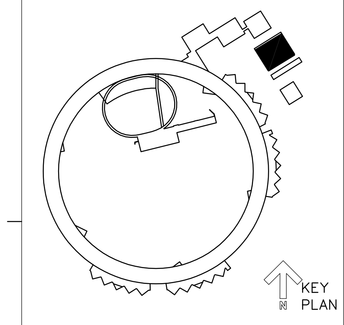

UTILITY BLDG. 450

THIS DRAWING IS THE PROPERTY OF
ARGONNE NATIONAL LABORATORY

PROJECT TITLE
ADVANCED PHOTON SOURCE
CONVENTIONAL FACILITIES
PROJECT NO. ANL 01907 KNIGHT 4900

DOCUMENT TITLE
Piping Plan
P100

DRAWN BY A/E– ANL–	PROJECT MANAGER A/E– DATE07-10-00	BINDING ORDER
DESIGNED BY A/E– ANL–	PROJECT MANAGER ANL–	FACILITY NO(S)
CHECKED BY A/E– ANL–	ANL APPROVAL DATE	

MSTR. DISK ID	VOL. NO.	FILE NAME	STATUS
		P100	

FACILITY DOCUMENT NUMBER
JO 411 – 001WA A000
WBS DOCUMENT NUMBER
7103 001 AA