Control Hardware Communications Layout

FIELD MATERIAL

DEVICE TAG	QTY	CODE NUMBER	DESCRIPTION
PR-1	1	VS-PR2380-001	IBM PERS. PRINTER II 2380
	1	VS-PI1525-612	PC/PRINTER PARALLEL CABLE
VS-1	1	66/1	486-66 MHZ 240MB HD PC-COMPAQ
	1	094291	BNC CRIMP-ON CONNECTOR-ANIXTER
	1	097643	BNC T CONNECTOR-ANIXTER
	1	124313	COAX 93 OHM TERMINATOR-ANIXTER
	1	MD249884	MICROSOFT MOUSE-ALLIED
	1	PC-130E	N1 COMM CARD COAX-SMC
	1	WINDOWS	VERSION 3.0-SV SPECTRU
	1	VS-SVOPNI-004	WORKSTATION PNI NEW SV

RECEIVED
OCT 07 1994
PERINI BLDG. CO., INC.

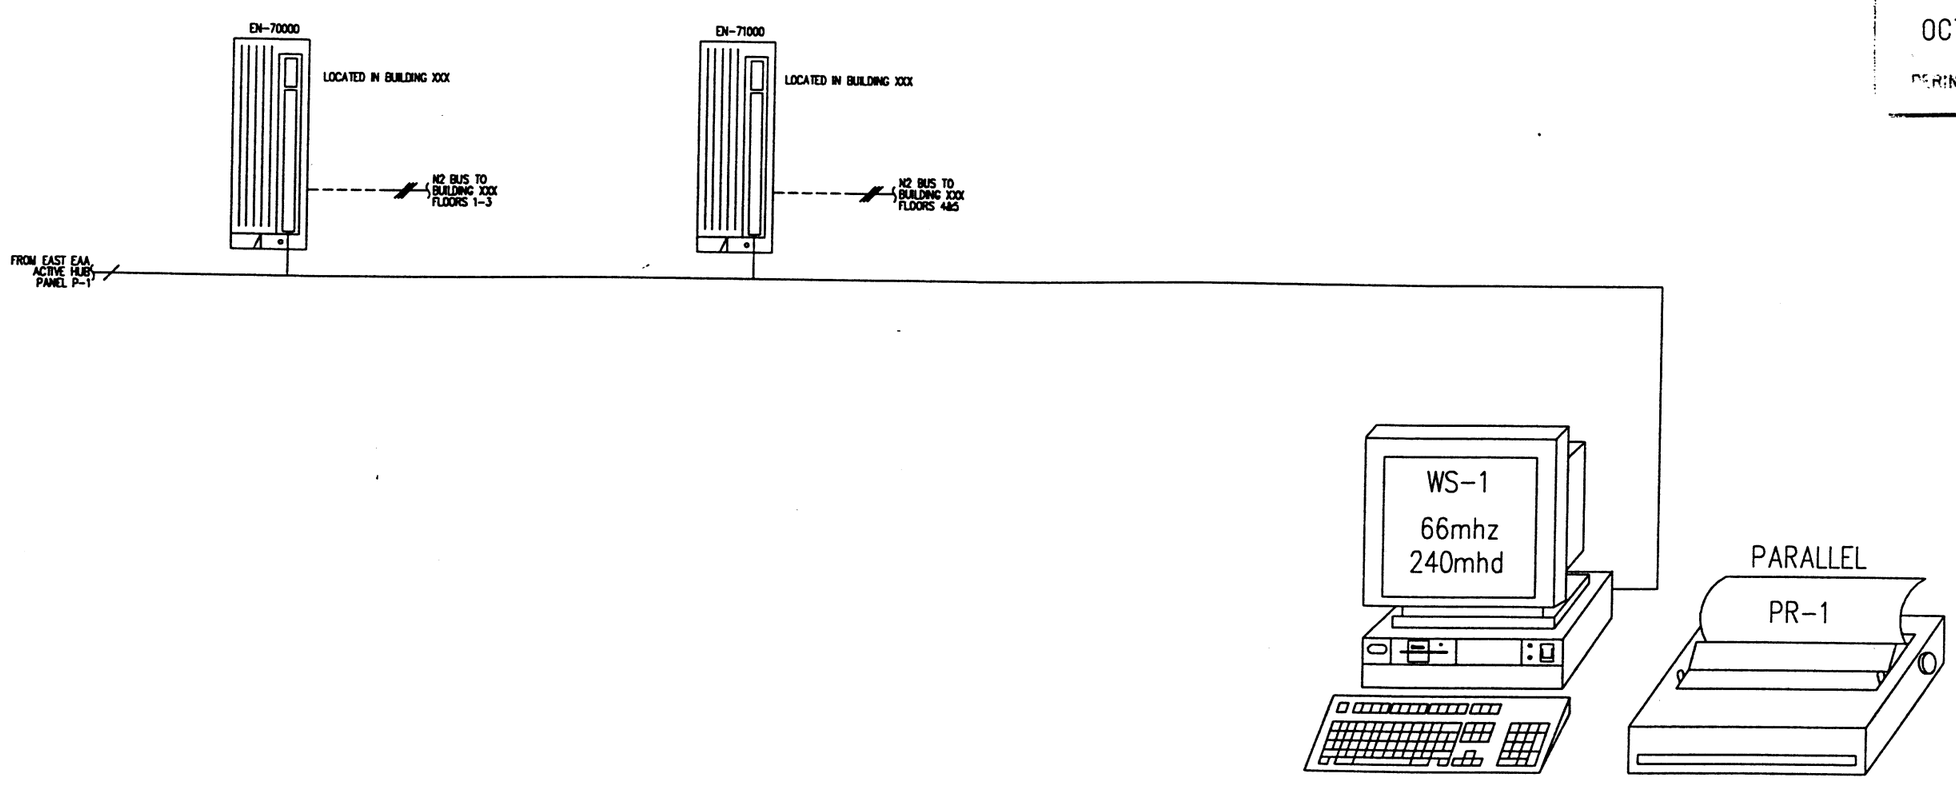

Located in Room 0105

COPYRIGHT JOHNSON CONTROLS, INC.1993

DRAWING TITLE
CENTRAL LAB OFFICE
BUILDING XXX
CONTROL HARDWARE
COMMUNICATIONS LAYOUT

PROJECT
The Argonne National Labs
Advanced Photon Source Campus
9700 Cass Avenue South
Argonne, IL 60439

REFERENCE DRAWING	NO.	REVISION-LOCATION	ECN	DATE	BY
	1	GENERAL		08/27/94	SF

SALES ENGR	PROJECT MGR	APPL. ENGR	DRAWN	APPROVED
JP	SF	DCS	BY DCS DATE 01/05/93	BY DATE

JOHNSON CONTROLS
Systems & Services Division

3007 MALMO ROAD
ARLINGTON HEIGHTS
ILLINOIS 60005
708/364-1500 Main
708/808-4438 Eng

FILE: CLO_LAY
DCODE: 19940118.1138

CONTRACT NUMBER 91390-0009

DRAWING NUMBER 91-9-G-09A