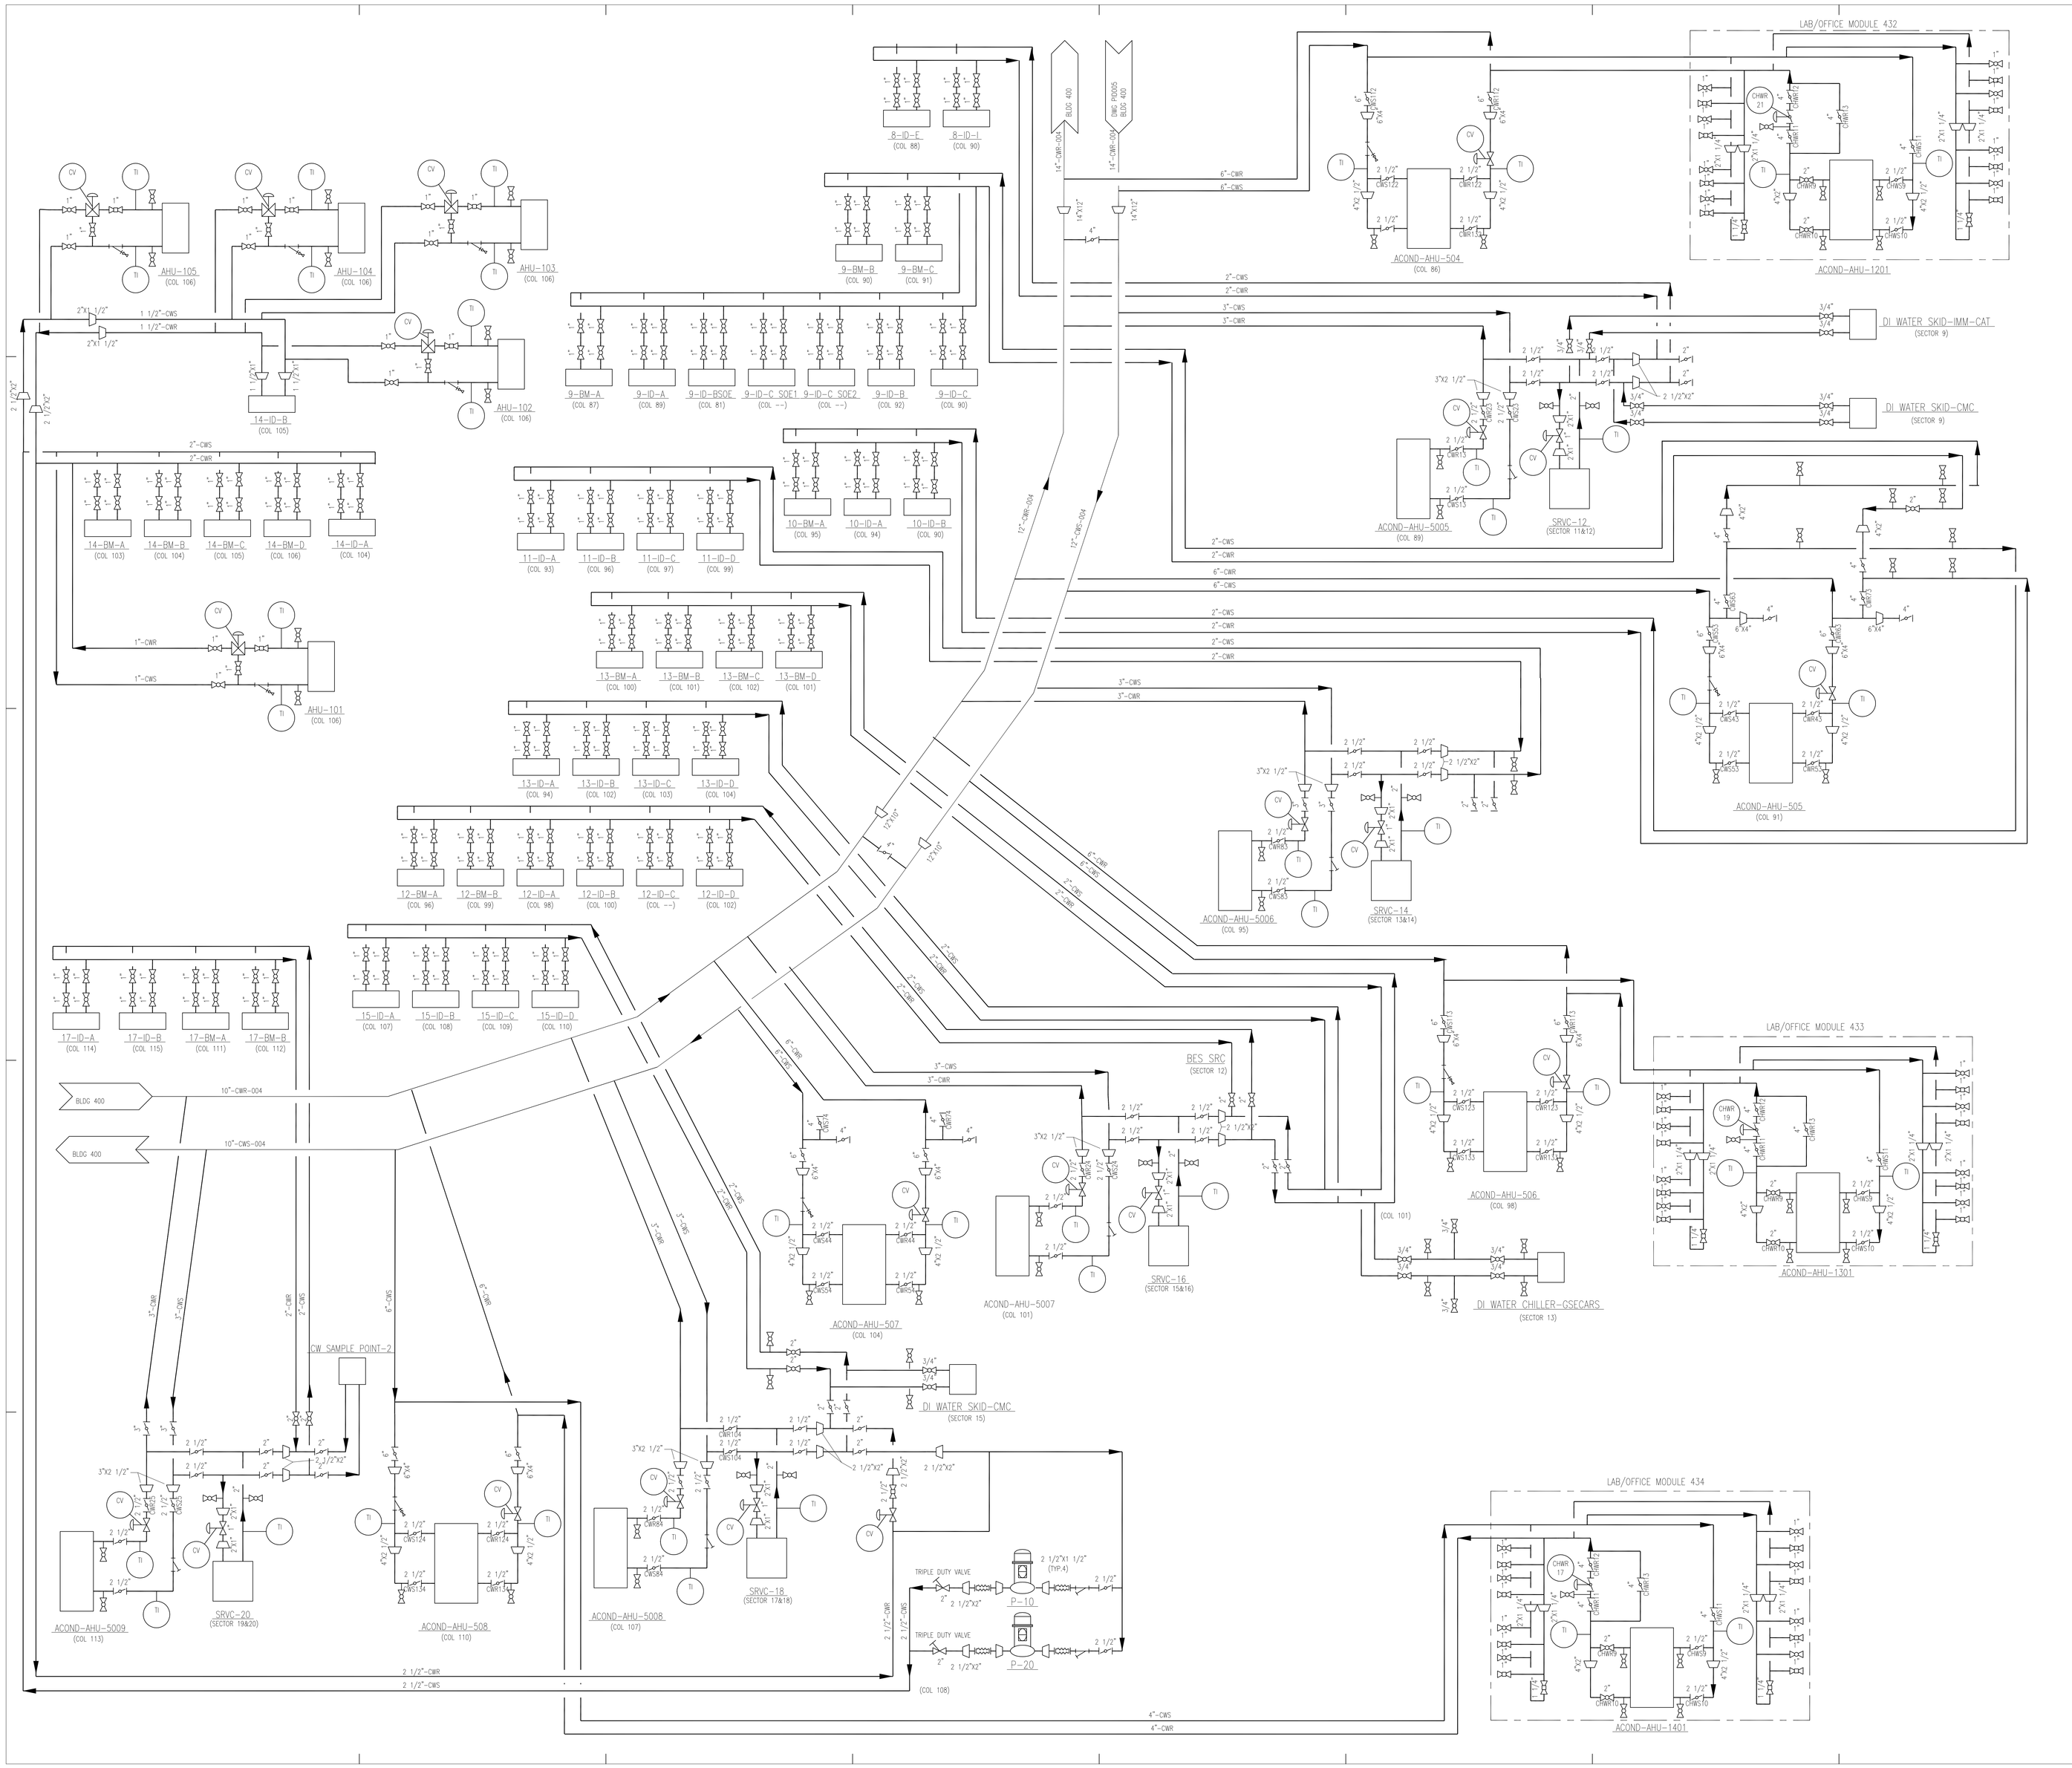

Advanced Photon Source

ARGONNE NATIONAL LABORATORY

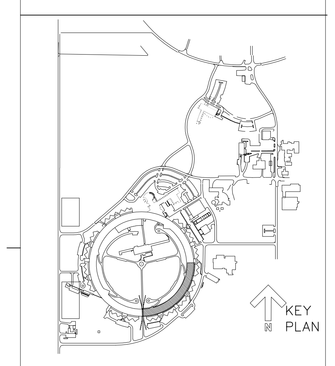

REV. NO.	DESCRIPTION	BY	APVD	DATE

THIS DRAWING IS THE PROPERTY OF
ARGONNE NATIONAL LABORATORY

PROJECT TITLE
ADVANCED PHOTON SOURCE
CONVENTIONAL FACILITIES

PROJECT NO. WBS NO.

DOCUMENT TITLE
COOLING WATER DIAGRAM
EXPERIMENTAL HALL 400

DESIGNED	LBK CADD FILE NO.
DRAWN	LBK DRAWING NO. PID006
CHECKED	APS CADD FILE NO.
PROJECT MANAGER	DRAWING STATE:
ANL- DATE- 07/10/00	BIND ORDER / REV. NO.
FACILITY DOCUMENT NUMBER	SHT. NO.