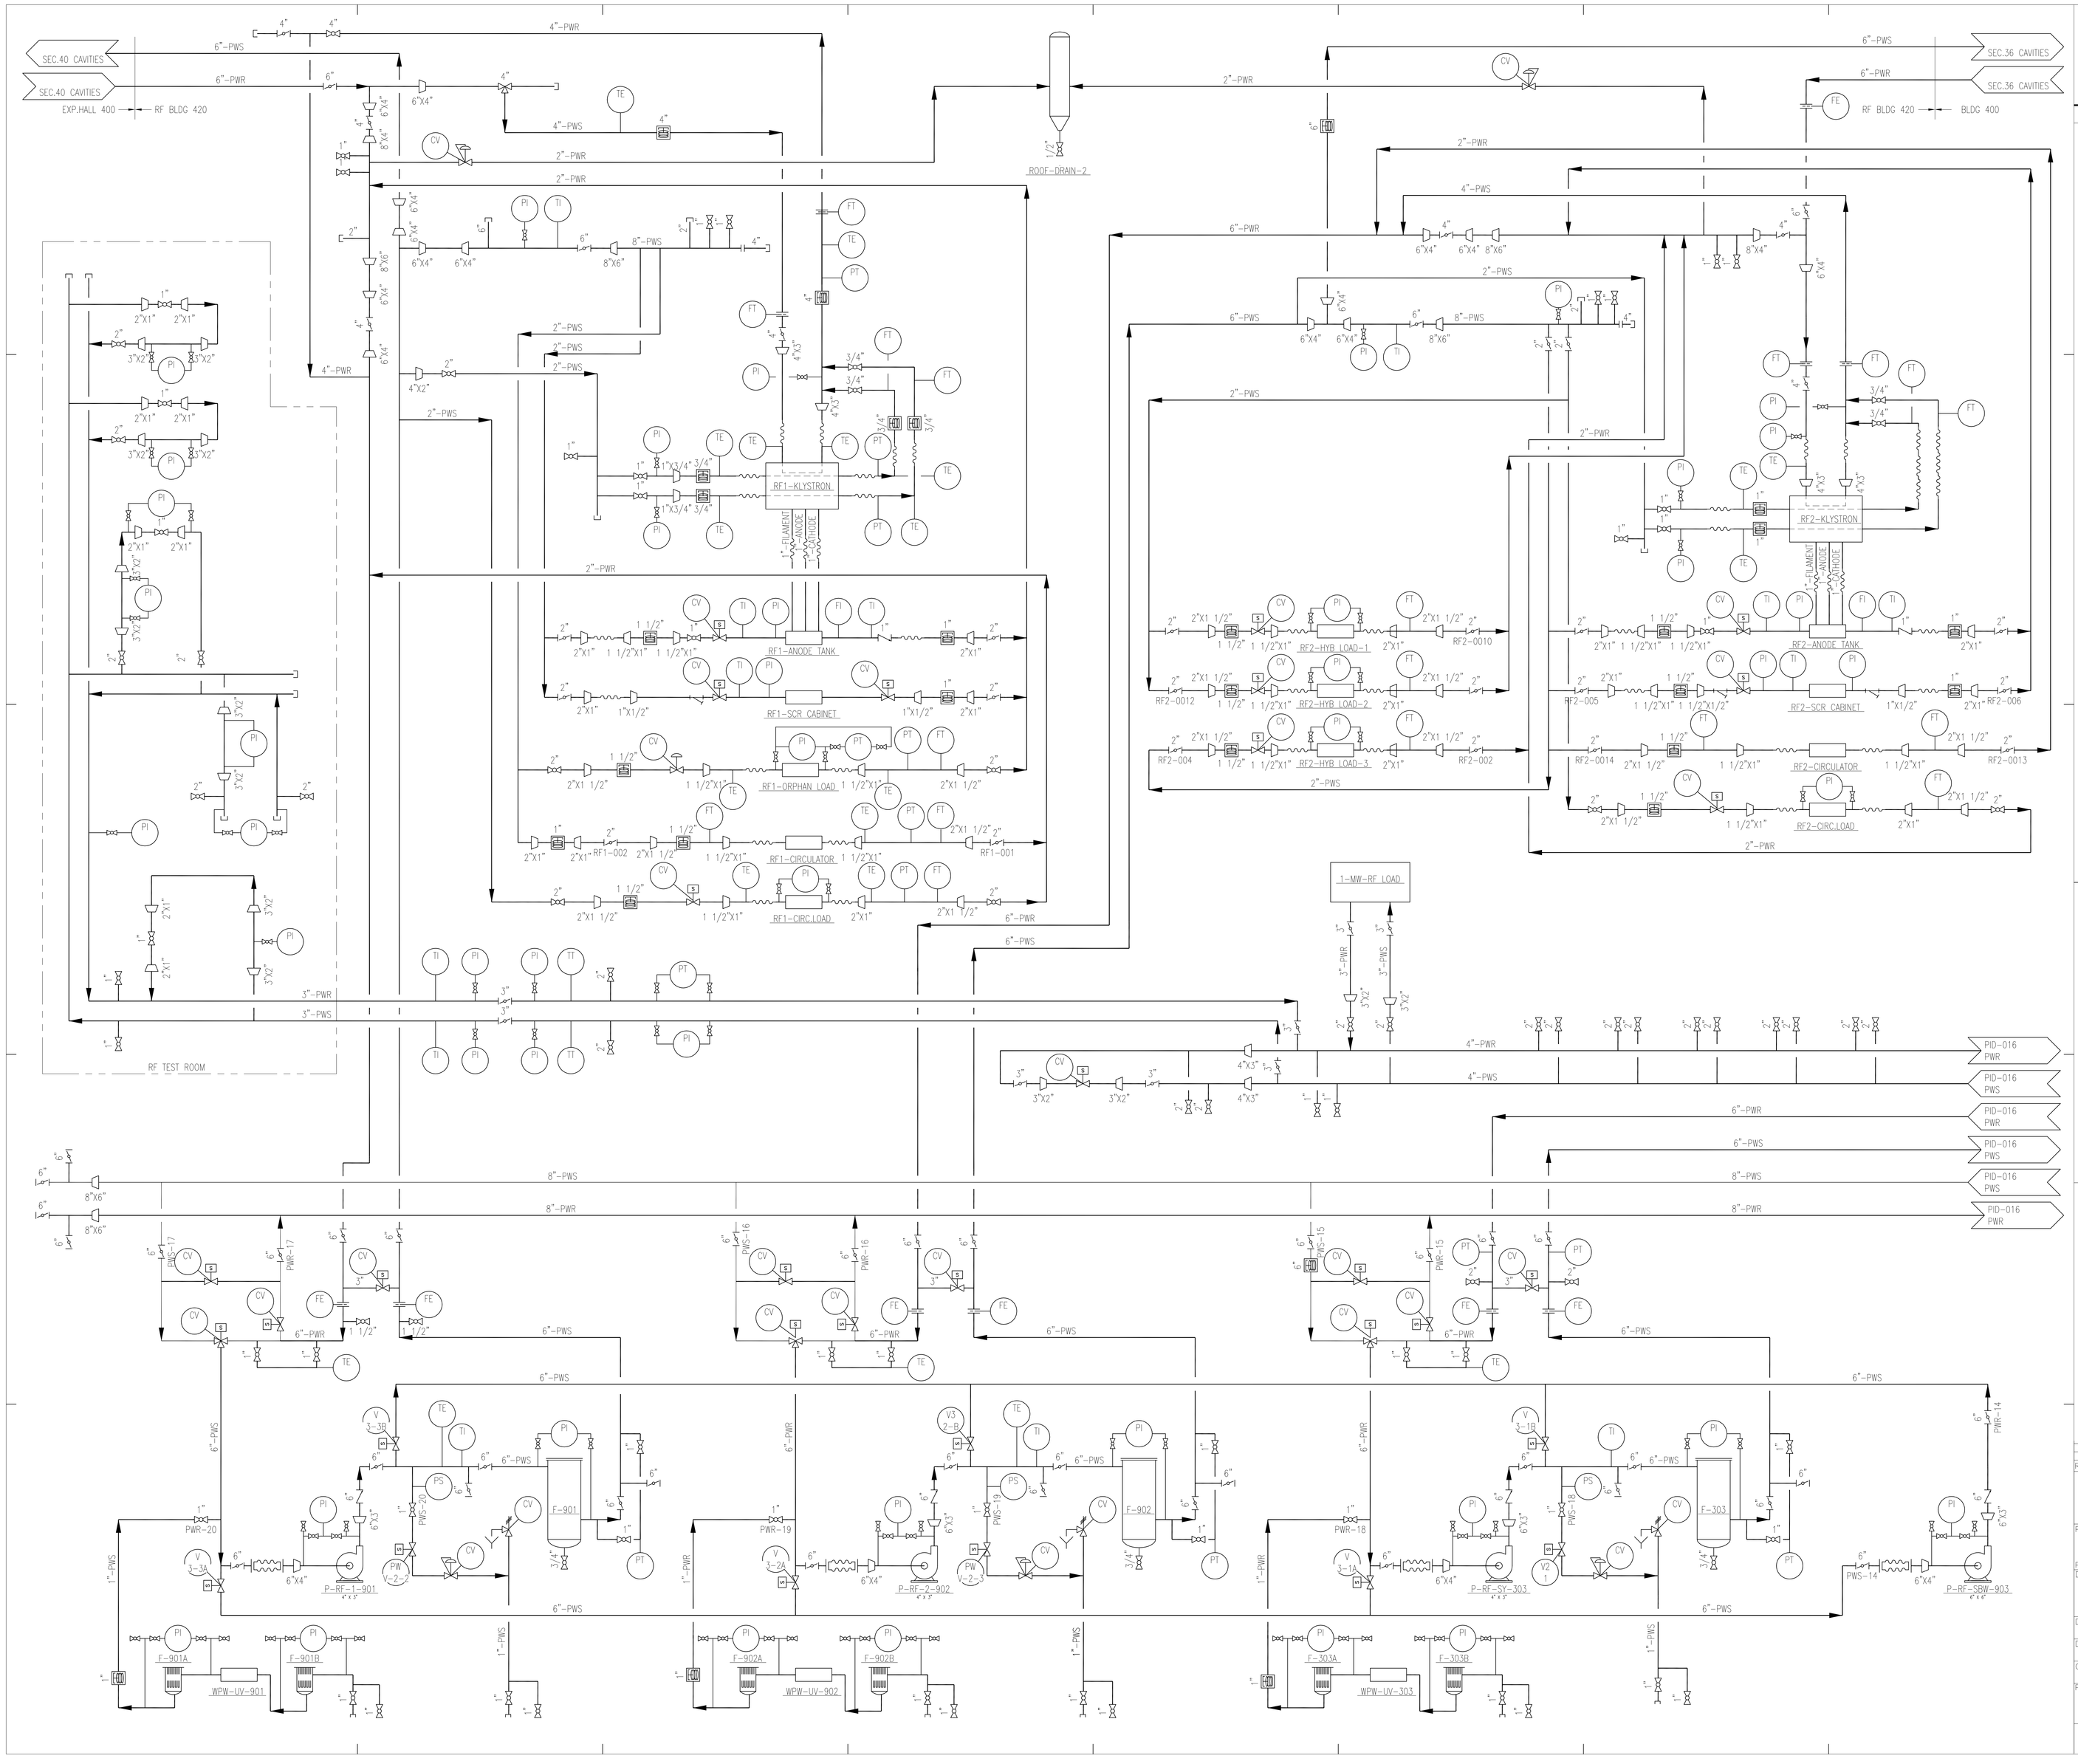

Advanced Photon Source

ARGONNE NATIONAL LABORATORY

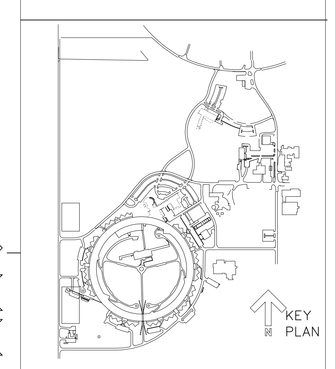

REV. NO.	DESCRIPTION	BY	APVD	DATE

THIS DRAWING IS THE PROPERTY OF
ARGONNE NATIONAL LABORATORY

PROJECT TITLE
ADVANCED PHOTON SOURCE
CONVENTIONAL FACILITIES

PROJECT NO. WBS NO.

DOCUMENT TITLE
PROCESS PIPING DIAGRAM
RF 420 BLDG

DESIGNED	LBK CADD FILE NO.
DRAWN	LBK DRAWING NO.
CHECKED	APS CADD FILE NO. PID-017
PROJECT MANAGER	DRAWING STATE:
ANL- DATE- 2/27/01	BIND ORDER / REV. NO.
FACILITY DOCUMENT NUMBER	SHT. NO.