Advanced Photon Source

ARGONNE NATIONAL LABORATORY

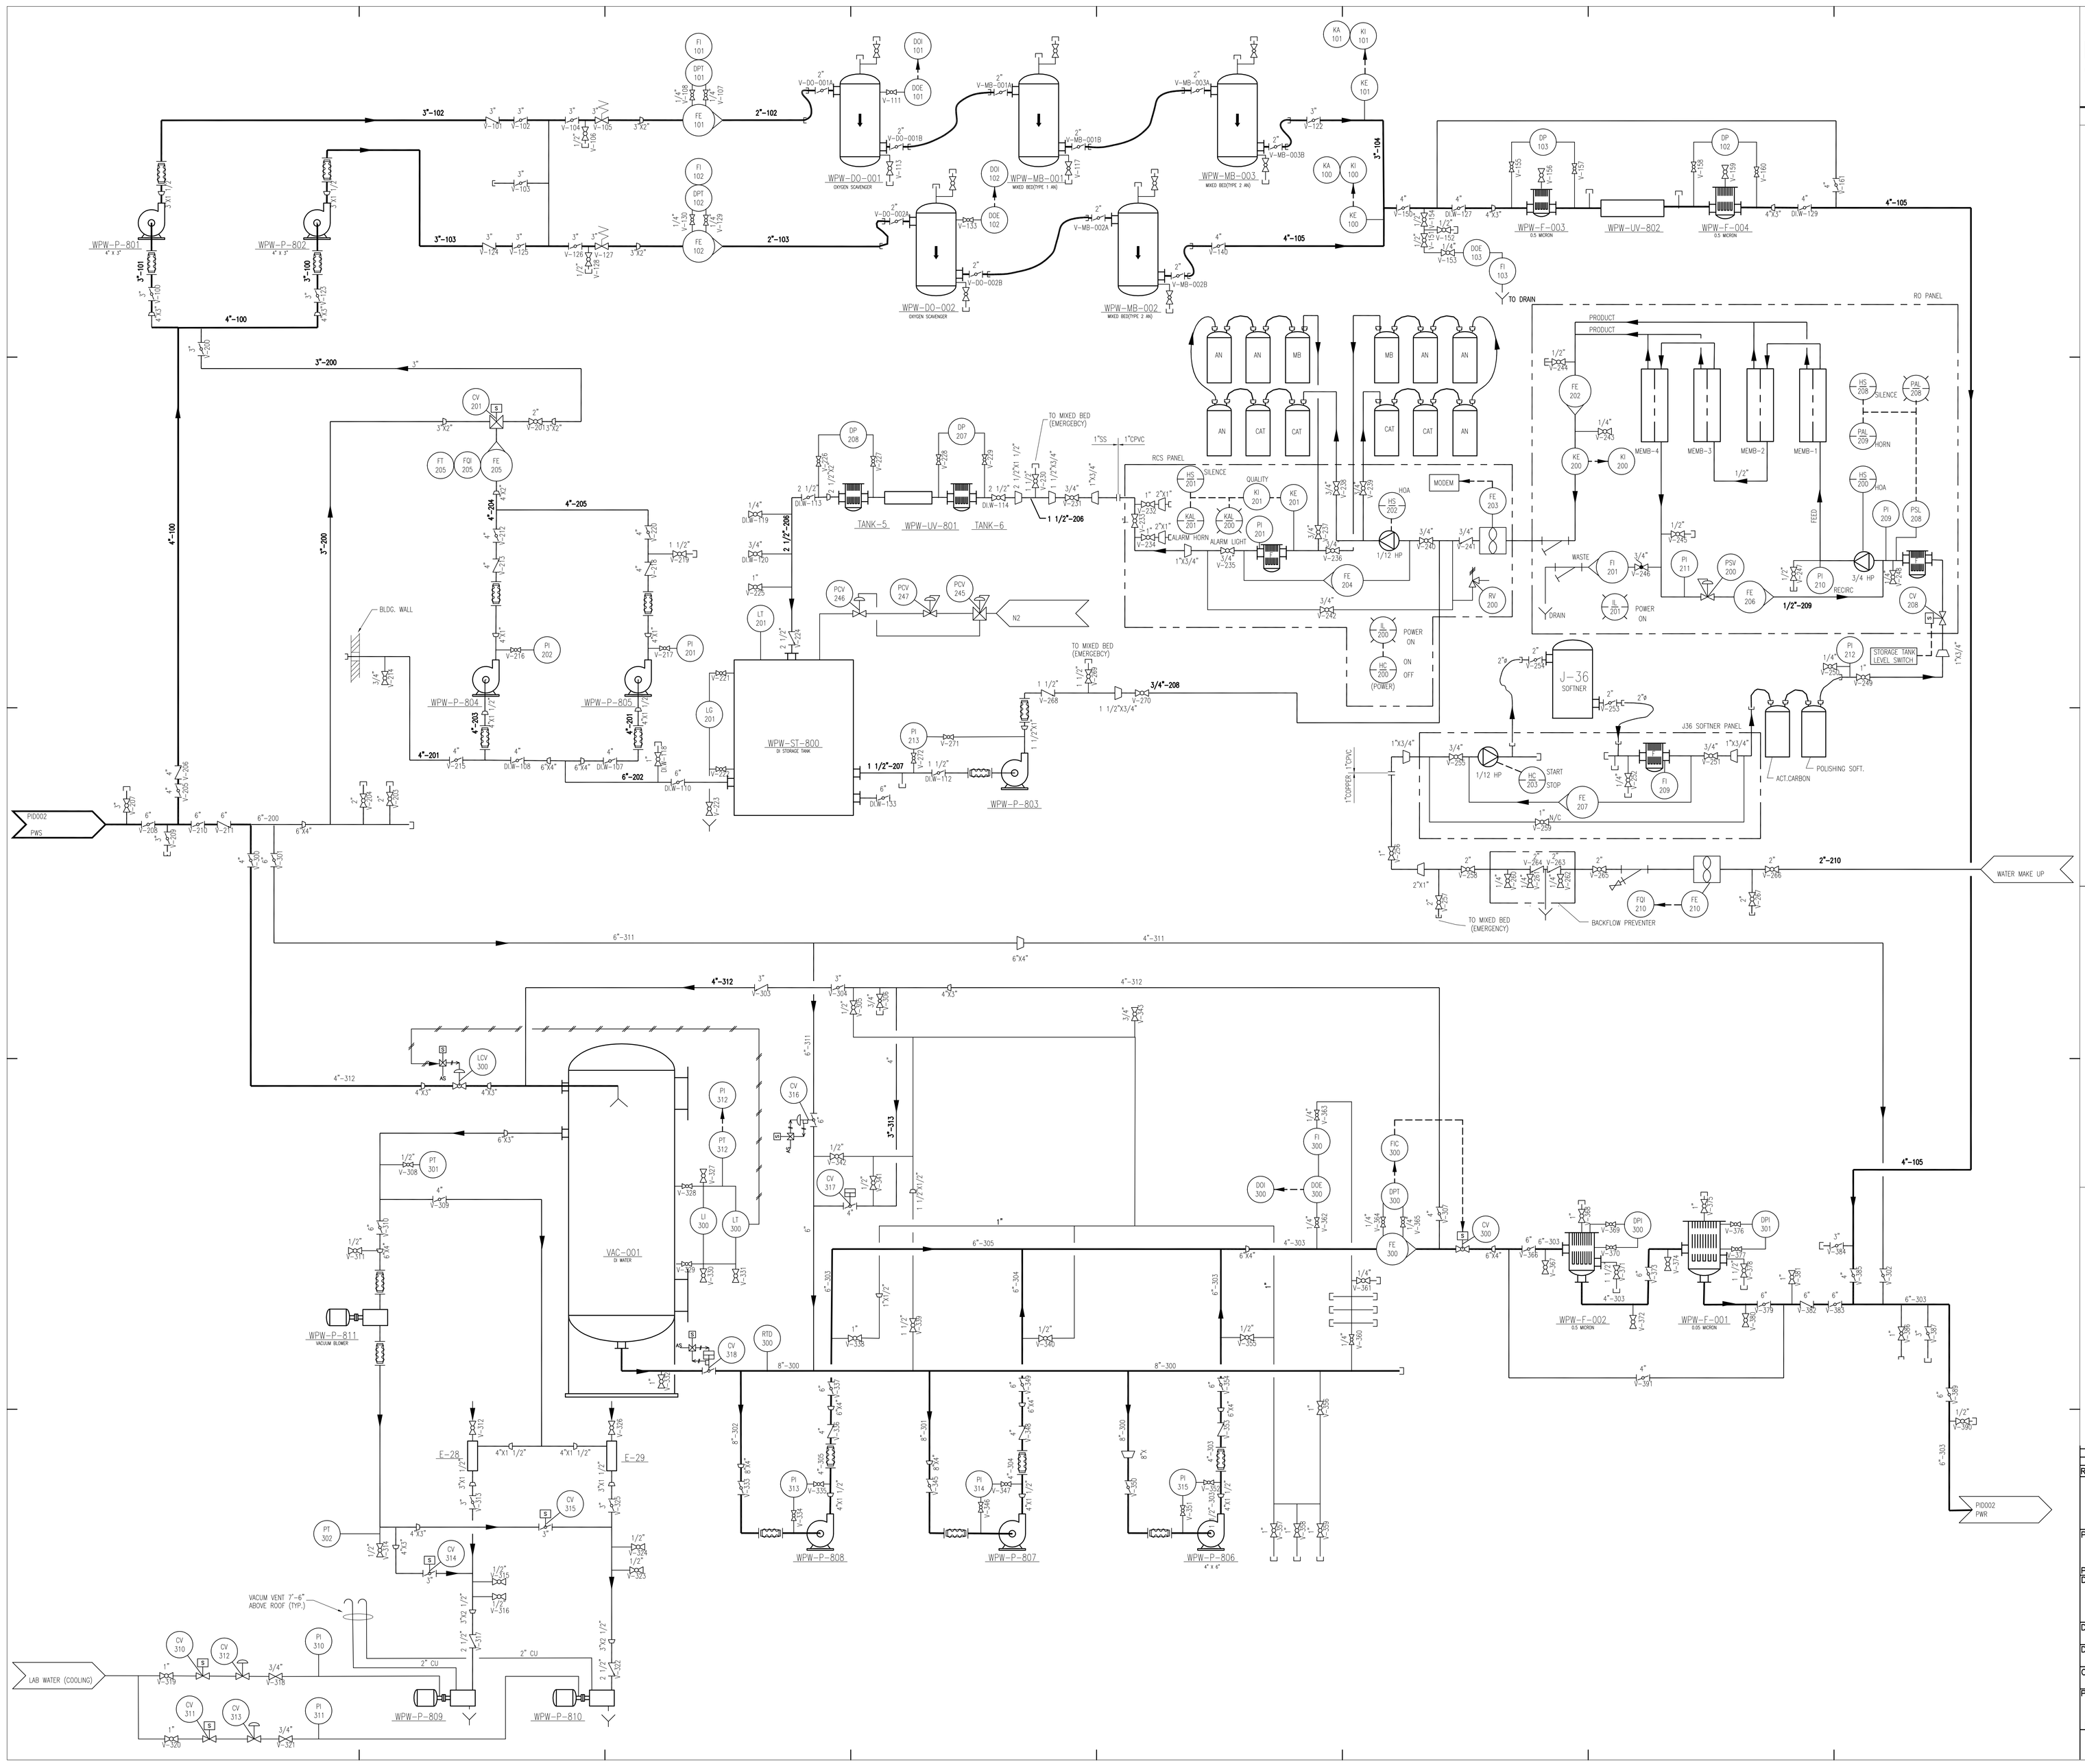

REV. NO.	DESCRIPTION	BY	APVD	DATE

THIS DRAWING IS THE PROPERTY OF
ARGONNE NATIONAL LABORATORY

PROJECT TITLE: ADVANCED PHOTON SOURCE CONVENTIONAL FACILITIES

PROJECT NO. | WBS NO.

DOCUMENT TITLE: DI WATER SYSTEM
UTILITY BUILDING 450
DI MAKE UP WATER SYSTEM

DESIGNED	LBK CADD FILE NO.
DRAWN	LBK DRAWING NO.
CHECKED	APS CADD FILE NO. PID001
PROJECT MANAGER	DRAWING STATE:
ANL– DATE– 02/22/00	BIND ORDER / REV. NO.
FACILITY DOCUMENT NUMBER	SHT. NO.